DRAWING NO. 94475-TM06

PREPARED BY:
AC Consulting Group
P.O. BOX 2934, WELLINGTON

COPY RIGHT c AC CONSULTING GROUP LTD. 2003
ALL RIGHTS RESERVED. UNAUTHORISED REPRODUCTION PROHIBITED

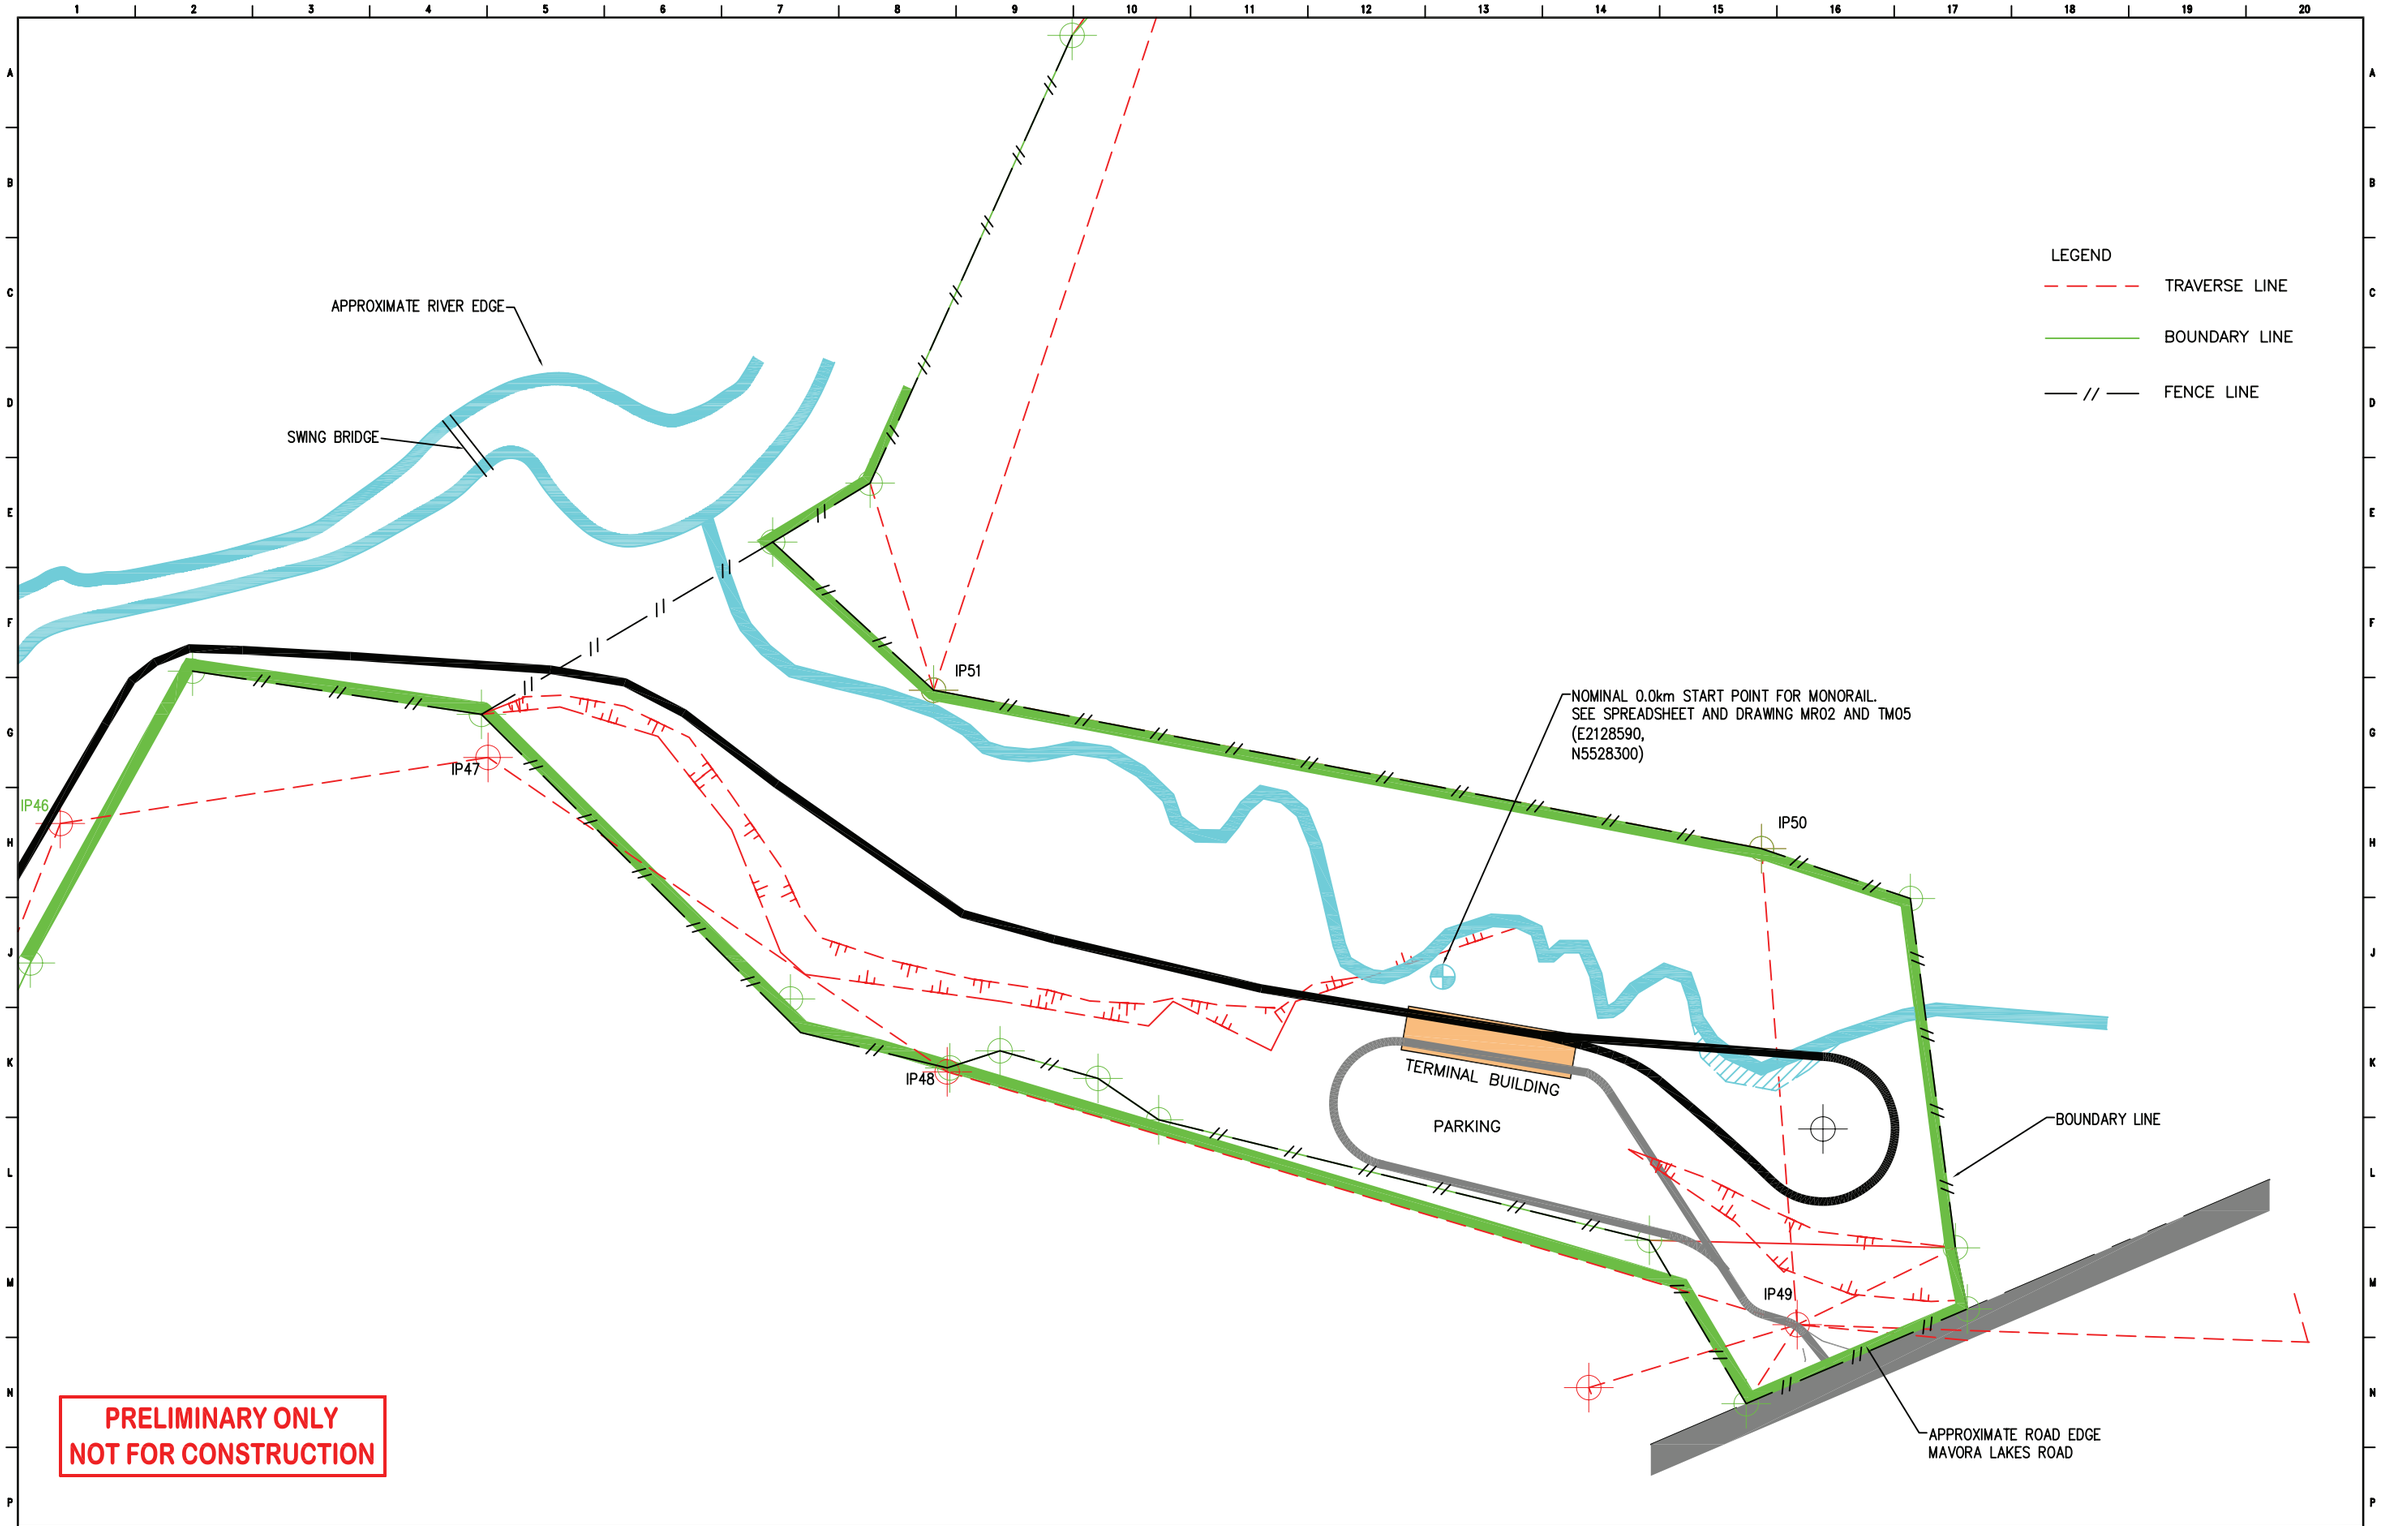

PRELIMINARY ONLY
NOT FOR CONSTRUCTION

REV	Description	DGN	DATE	DWN	DATE	CHKD	DATE	QC	DATE	APP	DATE
A	ISSUED FOR INFORMATION	IS	12/03	JGH	12/03						
B	ISSUED FOR INFORMATION. DRAFT FOR COMMENTS AND USE 30-04-04	IS	4/04	SW	4/04						

DESIGNED	I STEWART	05/04
DRAWN	JG HONE	05/04
CHECKED		
QC CHK'D		
APPROVED		

PLOT DATE May 26, 2006 – 2:56pm

PREPARED BY
AC Consulting Group
Consulting Engineers
P O BOX 2934 TEL 472 3377
WELLINGTON FAX 472 3423

RIVERSTONE HOLDINGS LTD
PO BOX 380
WANAKA

STEWART CONSULTING SERVICES
2 GRAHAM STREET
DUNEDIN

THE FIORDLAND LINK

KIWIBURN TERMINAL STATION
SITE PLAN – DRAFT

ORIGINAL SCALE 1:1250@A1 1:2500@A3

DRAWING NO.

JOB No	SHEET No	REV
94475	TM06	B

P:\THE FIRODLAND LINK\94475-TW06

1 : 1 1 : 2 1 : 5 1 : 250

A1